


CROSS SECTION LOOKING TOWARD BALCONY - ¼" = 1'-0"

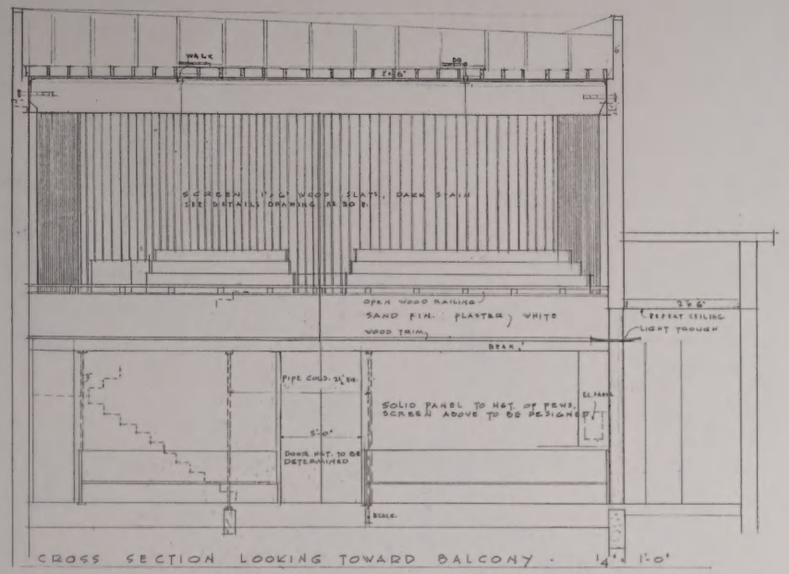


CROSS SECTION LOOKING TOWARD CHANCEL - ¼" = 1'-0"




PLAN OF CHANCEL
Scale ¼" = 1'0"

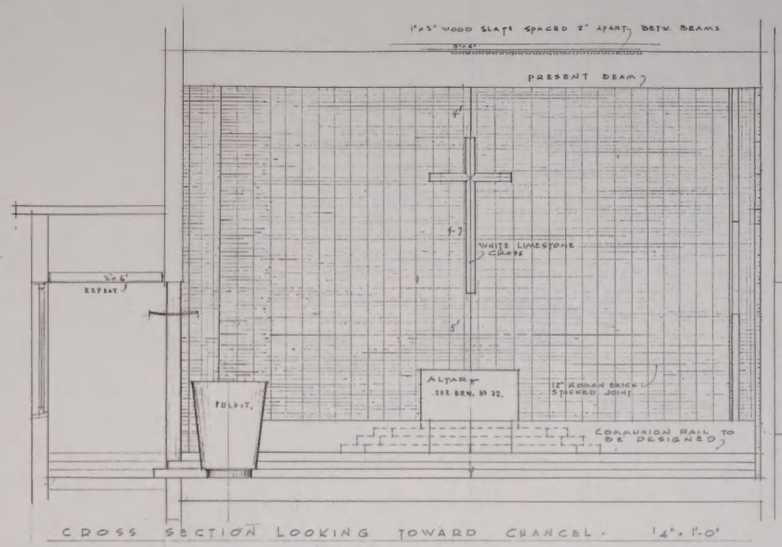


LONGITUDINAL SECTION. ¼" = 1'-0"

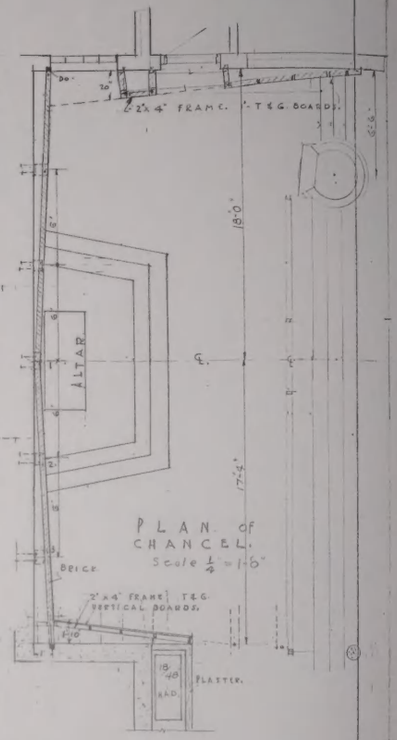


FOUNDATION FOR BRICK-WORK IN CHANCEL. SCALE ½"=1'0"

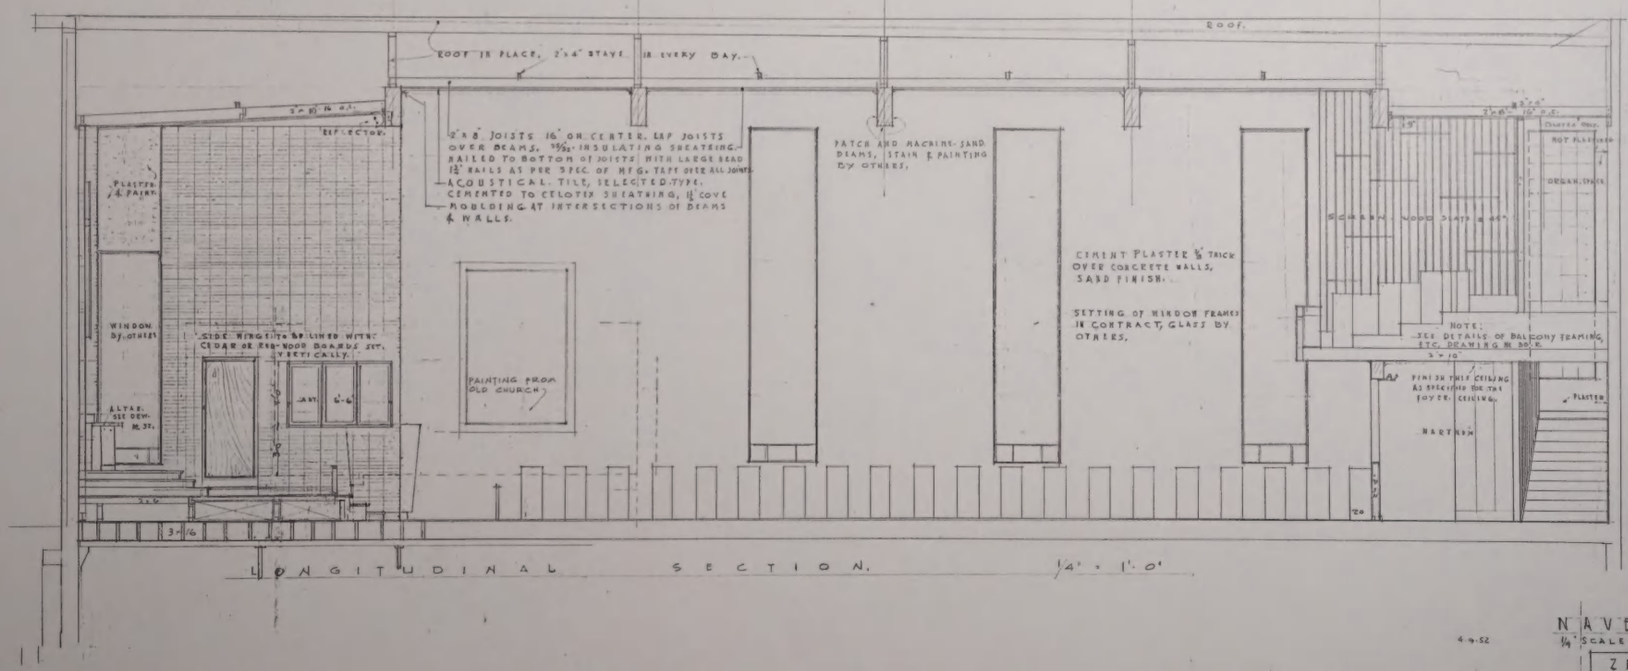


NAVE
⅛" SCALE

4-9-52

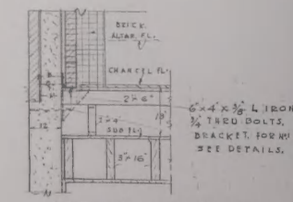ZION LUTHERAN CHURCH
12TH & EXCHANGE STS.
ASTORIA, OREGON.

J. E. & EBBA WICKS BROWN
ARCHITECTS.
ASTORIA, OREGON.

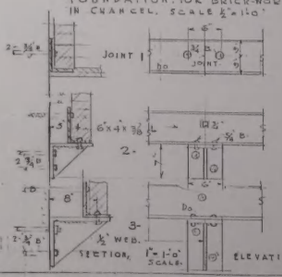Rev. 12/10/52

31